
EXCEPT AS OTHERWISE PROVIDED BY CONTRACT, THIS DRAWING AND SPECIFICATIONS SHALL NOT BE REPRODUCED, COPIED OR USED AS THE BASIS FOR MANUFACTURE OR SALE OF MATTER DEPICTED HEREIN WITHOUT THE EXPRESSED WRITTEN PERMISSION OF THE LAKOS CORPORATION, OR ITS ASSIGNEES.


THIS DRAWING HAS BEEN GENERATED AND IS MAINTAINED BY A CAD SYSTEM. CHANGES SHALL ONLY BE INCORPORATED AS DIRECTED BY AN APPROVED ENGINEERING CHANGE ORDER (ECO).
PAPER COPIES ARE UNCONTROLLED.

REVISION HISTORY				
ECN / ECR	REV	DESCRIPTION	DATE	APPROVED
	E	UPDATED TO CURRENT STANDARDS	7/21/2022	YL
ECN-0101	F	UPDATED TO INTERNAL VORTUBE	3/6/2026	MA


NOTES:

1. INLET & OUTLET FLANGES ARE 10" 150# RF PER ANSI B16.5 REQUIRING 12X ∅7/8" BOLTS (BOLTS AND GASKETS NOT INCLUDED).
2. MAXIMUM PRESSURE: 150 psi (10.3 bar).
3. MAXIMUM TEMPERATURE: 180°F (82.2°C).
4. PRESSURE LOSS: 3-12 psid (.2-.8 bar) AT RATED FLOW.
5. RATED FLOW: 1850-3400 gpm (420-775 m³/hr).
6. APPROXIMATE DRY WEIGHT: 2238 lbs (1004 kg).
7. FINISH: LAKOS BLUE (EXTERIOR ONLY).

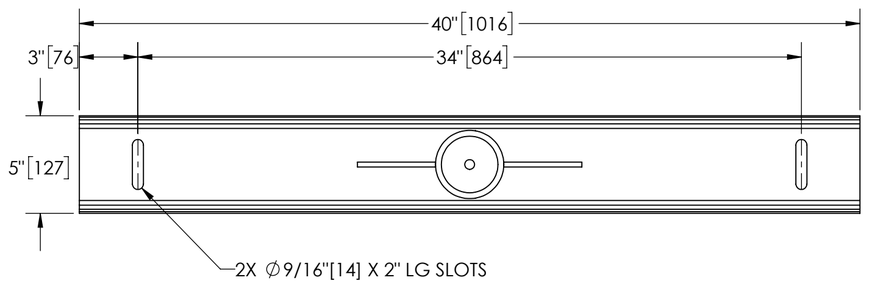


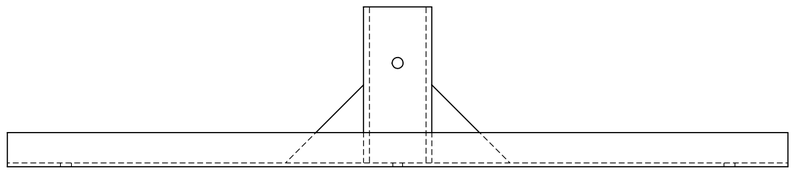


SECTION B-B

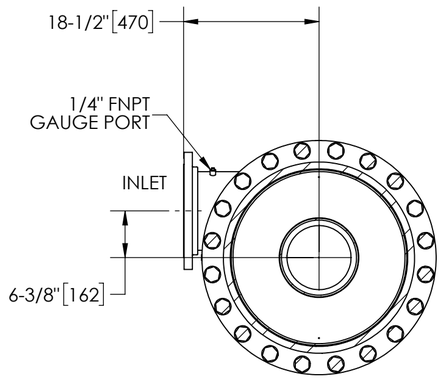

SECTION A-A

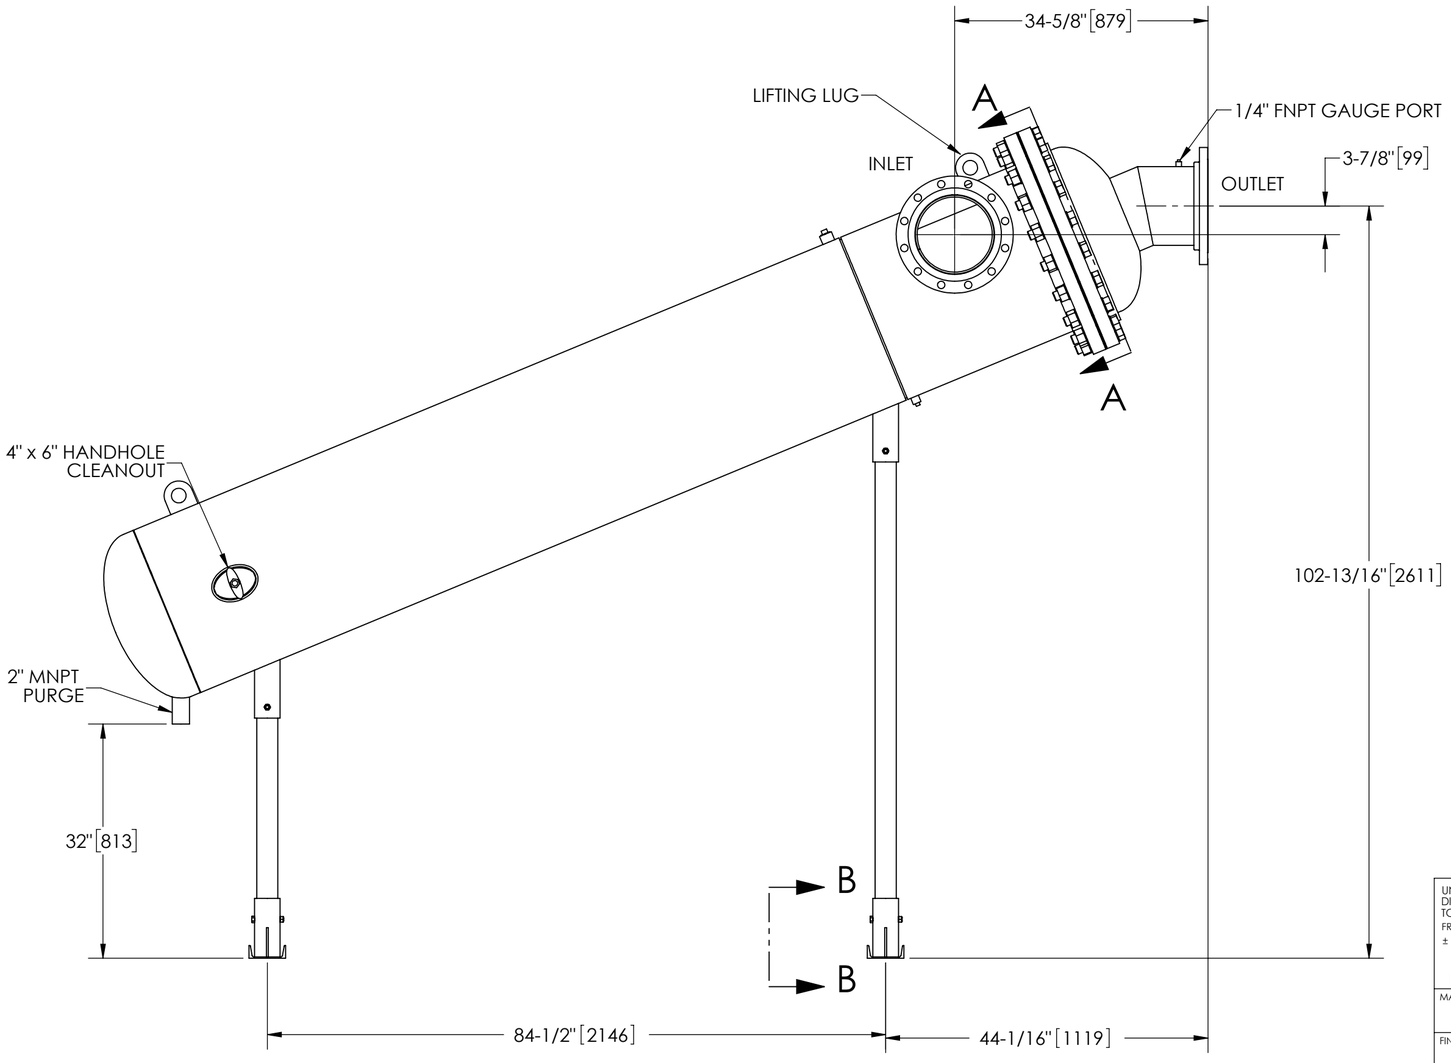

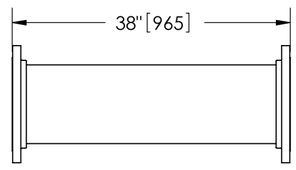

FLANGED SPOOL
MODEL FS-10 (AVAILABLE SEPARATELY)
REQUIRED FOR REMOVAL OF TOP ASSEMBLY

SUBMITTAL DRAWING

This drawing is submitted for spatial consideration only. Do not pre-plumb to these dimensions.

UNLESS OTHERWISE SPECIFIED:
DIMENSIONS ARE IN: INCHES [mm]
TOLERANCES ARE:
FRACTIONS ± 1/2" DECIMALS .XX ± .01 .XXX ± .005 .XXXX ± .0005 ANGLES ± 1/4°
DO NOT SCALE DRAWING
MATERIAL: CLASS P-1 MILD CARBON STEEL
FINISH: LAKOS BLUE

ENGINEERED FOR: FLANGED

APPROVALS	DATE
DRAWN SDF/DLW	9/7/05
ENGR DLW	4/4/06
REVIEW -	-
WORK ORDER	QTY.

LAKOS FILTRATION SOLUTIONS® FRESNO, CALIFORNIA WWW.LAKOS.COM

TITLE: JPX-1850-L/FLG, SEPARATOR
10" JPX LOW PROFILE W/FLG, CARBON STEEL

SIZE C | MODEL NO. | DWG NO. 117593 | REV. F
SCALE 1:16 | EST. WT. 2238 lb | SHEET 1 OF 1

DWG NO. 117593 SH 1 REV. F

GEDO
Distribution et conseil : GEDO FRANCE
04 85 88 02 75 | separateur@gedo.fr | separateurs.gedo.fr
565 avenue du Prado - 13008 Marseille - France